Permit #F00026922-B

FilmL.A., Inc.
1201 W. 5th Street, Suite T-800
Los Angeles, CA 90017
t: (213)977-8600 - f: (213)977-8601
www.filmla.com

Summary Information

Permit No: F00026922-B **Type of Permit:** FILMING **Release Date:** 04/17/2010

Production Company COLUMBIA PICTURES INDUSTRIES

Insured Company Name COLUMBIA PICTURES INDUSTRIES

Contact Phone No. 1 310-244-4000
Contact Phone No. 2
Fax
Address 10202 W WASHINGTON BLVD
CULVER CITY, California 90232

Production Title BAD TEACHER

Type of Production Feature

Producer Georgia Kacandes

Director Jake Kasdan

1st AD Carey Dietrich

Production Manager Georgia Kacandes

FilmL.A. Coordinator Amy Soule

Location Manager Chris Baugh
Primary Phone Mobile - 323-229-4199
Secondary Phone Office - 323-785-2259

Location Assistant Jeanie Farnam
Primary Phone Mobile - 213-359-3102
Secondary Phone

Fees

Posting 300	$52.00
Posting 600	$156.00
Notification Charge	$620.00
LA CITY LANE AND STREET CLOSURE FEE	$624.00
LA COUNTY - ROAD USE FEE	$1,196.00
FILMLA FILM PERMIT RIDER FEE	$100.00

Total Permit Fee $2,748.00

Number of Locations 4

NOT A PERMIT

Permit #F00026922-B

FilmL.A., Inc.
1201 W. 5th Street, Suite T-800
Los Angeles, CA 90017
t: (213)977-8600 - f: (213)977-8601
www.filmla.com

Summary Information — Location

Permit Number	F00026922-B	**Location Manager**	Chris Baugh
Production Company	COLUMBIA PICTURES INDUSTRIES	Primary Phone	Mobile - 323-229-4199
Insured Company	COLUMBIA PICTURES INDUSTRIES	Secondary Phone	Office - 323-785-2259
Production Title	BAD TEACHER		

Location Address 18300 Vanowen St, Reseda, CA, 91335

Location Names

Location Type Restaurant

Location Description

Prep Dates 4/16/2010 - 4/17/2010 22:00 - 07:00

Film Dates 4/17/2010 - 4/17/2010 07:00 - 22:00

Strike Dates 4/17/2010 - 4/17/2010 22:00 - 10:00

Open or Closed to the Public Closed

Generic Conditions
All travel lanes and bike lanes shall be closed per the WATCH manual.
Community Survey Required
Must Maintain 5' Clearance on Sidewalks/Walkways
Must maintain local/emergency access
No Cast and Crew parking on areas streets.
Number of uniformed officers listed on the permit is a minimum requirement. Permittee remains responsible for deploying a sufficient number of uniformed officers to provide traffic and crowd control to ensure the safety of the film crew and the public.
Traffic control must be done in accordance w/MUTCD

Please see attached documents
Etiwanda btw Vanowen & Kittridge WS curb BAD TEACHER.pdf
Vanowen from Darby & Etiwanda SS Curb BAD TEACHER.pdf

Equipment on Location

Type	Quantity
5 or 10 ton trucks	4
Cast/Crew vehicles	85
Generator	2
Honey Wagons	1
Motor Homes	6
Portable restrooms	3
Semi Trucks	5
Stakebed Trucks	8
Vans	4

Personnel on Location

Type	Quantity
Cast	5
Crew	80
Extras	15
Off-Duty/Retired LAPD Officer(s)	2
Spot Check	1

Filming Activities Camera on sticks; Drive ups & away; Equipment on property; Equipment on sidewalk, in curb lane & across street; Exterior establishing shots; Handheld equipment; Interior and exterior dialogue; Intermittent pedestrian control; Intermittent traffic control - 2 minutes standard; Wetdown;

Jurisdiction **Political:** Los Angeles City - Council District 03 **Police:** Los Angeles Police Department **Fire:** Los Angeles City

Location Notes

Coordinator Note *RIDER B RELEASES LOCATION*

NOT A PERMIT

FilmL.A., Inc.
1201 W. 5th Street, Suite T-800
Los Angeles, CA 90017
t: (213)977-8600 - f: (213)977-8601
www.filmla.com

Summary Information — Location

Permit Number	F00026922-B	**Location Manager**	Chris Baugh
Production Company	COLUMBIA PICTURES INDUSTRIES	Primary Phone	Mobile - 323-229-4199
Insured Company	COLUMBIA PICTURES INDUSTRIES	Secondary Phone	Office - 323-785-2259
Production Title	BAD TEACHER		

Parking

Base Camp
Location Type : Private Parking Lot
Street : 6625 Reseda Blvd.

Crew Parking
Location Type : To Be Determined
Street :

Posting "No Parking" signs W/S of Etiwanda Ave, from Vanowen St South 300'

Approximate Footage 0 - 300 **Log Number** 13578

Date(s) 4/17/2010 to 4/18/2010 **Time(s)** 06:00 to 00:00

Lane / Full Closure S/S curb lane of Vanowen St, Darby Ave-Etiwanda Ave (Continuous)

Approximate Footage 301 - 600

Date(s) 4/16/2010 to 4/18/2010 **Time(s)** 22:00 to 10:00

Lane / Full Closure W/S curb lane of Etiwanda Ave, from Vanowen St-Kittridge St (Continuous)

Approximate Footage 301 - 600

Date(s) 4/16/2010 to 4/18/2010 **Time(s)** 22:00 to 10:00

NOT A PERMIT

Permit #F00026922-B

FilmL.A., Inc.
1201 W. 5th Street, Suite T-800
Los Angeles, CA 90017
t: (213)977-8600 - f: (213)977-8601
www.filmla.com

Summary Information — Location

Permit Number	F00026922-B	**Location Manager**	Chris Baugh
Production Company	COLUMBIA PICTURES INDUSTRIES	Primary Phone	Mobile - 323-229-4199
Insured Company	COLUMBIA PICTURES INDUSTRIES	Secondary Phone	Office - 323-785-2259
Production Title	BAD TEACHER		

Location Address 9512 Oakdale Ave, Chatsworth, CA, 91311

Location Names

Location Type Private Residence

Location Description

Film Dates 4/19/2010 - 4/19/2010 07:00 - 22:00

Open or Closed to the Public Closed

Generic Conditions
All travel lanes and bike lanes shall be closed per the WATCH manual.
Community Survey Required
May not interfere with adjacent traffic lanes
Must Maintain 5' Clearance on Sidewalks/Walkways
Must maintain local/emergency access
No Cast and Crew parking on areas streets.
No interference with merchant activity
Number of uniformed officers listed on the permit is a minimum requirement. Permittee remains responsible for deploying a sufficient number of uniformed officers to provide traffic and crowd control to ensure the safety of the film crew and the public.
Traffic control must be done in accordance w/MUTCD

Please see attached document Oakdale (closue) btw Plummer & Halsted BAD TEACHER.pdf

Equipment on Location

Type	Quantity
5 or 10 ton trucks	4
Cast/Crew vehicles	6
Condors	3
Cube Trucks	2
Generator	3
Honey Wagons	1
Motor Homes	6
Picture vehicles	5
Portable restrooms	2
Semi Trucks	6
Stakebed Trucks	5
Vans	5

Personnel on Location

Type	Quantity
Cast	6
Crew	80
Extras	5
Off-Duty/Retired LAPD Officer(s)	2

Filming Activities Camera in car; Camera on sticks; Drive by; Drive ups & away; Equipment on property; Equipment on sidewalk & street; Equipment on sidewalk, in curb lane & across street; Exterior Dialogue; Exterior establishing shots; Handheld equipment; Intermittent pedestrian control; Intermittent traffic control - 2 minutes standard; Wetdown;

Jurisdiction **Political:** Los Angeles City - Council District 12 **Police:** Los Angeles Police Department **Fire:** Los Angeles City

Location Notes

NOT A PERMIT

FilmL.A., Inc.
1201 W. 5th Street, Suite T-800
Los Angeles, CA 90017
t: (213)977-8600 - f: (213)977-8601
www.filmla.com

Summary Information — Location

Permit Number	F00026922-B	**Location Manager**	Chris Baugh
Production Company	COLUMBIA PICTURES INDUSTRIES	Primary Phone	Mobile - 323-229-4199
Insured Company	COLUMBIA PICTURES INDUSTRIES	Secondary Phone	Office - 323-785-2259
Production Title	BAD TEACHER		

Coordinator Note *RIDER B RELEASES LOCATION*

Parking

Base Camp
Location Type : Private Parking Lot
Street : 19860 Plummer

Crew Parking
Location Type : Private Parking Lot
Street : 19850 Plummer

Posting "No Parking" signs B/S of Oakdale Ave, from Halstead St to Plummer St

Approximate Footage 301 - 600 **Log Number** 13581

Date(s) 4/19/2010 to 4/19/2010 **Time(s)** 07:00 to 22:00

Posting "No Parking" signs N/S of Plummer St, from Oakdale Ave East & West 75'

Approximate Footage 301 - 600 **Log Number** 13581

Date(s) 4/19/2010 to 4/19/2010 **Time(s)** 07:00 to 22:00

Lane / Full Closure Full closure of Oakdale Ave, Halstead St-Plummer St

Approximate Footage 0 - 300

Date(s) 4/19/2010 to 4/19/2010 **Time(s)** 07:00 to 22:00

Lane / Full Closure CANCEL.

Approximate Footage 0 - 300

Date(s) 4/19/2010 to 4/19/2010 **Time(s)** 07:00 to 22:00

NOT A PERMIT

Permit #F00026922-B

FilmL.A., Inc.
1201 W. 5th Street, Suite T-800
Los Angeles, CA 90017
t: (213)977-8600 - f: (213)977-8601
www.filmla.com

Summary Information — Location

Permit Number	F00026922-B	**Location Manager**	Chris Baugh
Production Company	COLUMBIA PICTURES INDUSTRIES	Primary Phone	Mobile - 323-229-4199
Insured Company	COLUMBIA PICTURES INDUSTRIES	Secondary Phone	Office - 323-785-2259
Production Title	BAD TEACHER		

Location Address 2314 Lake Ave, Altadena, CA, 91001

Location Names

Location Type Restaurant

Location Description

Prep Dates 4/16/2010 - 4/16/2010 22:00 - 07:00

Film Dates 4/17/2010 - 4/17/2010 07:00 - 01:00

Strike Dates 4/18/2010 - 4/18/2010 01:00 - 07:00

Open or Closed to the Public Closed

Generic Conditions
All travel lanes and bike lanes shall be closed per the WATCH manual.
Community Survey Obtained
Must Maintain 5' Clearance on Sidewalks/Walkways
Must maintain local/emergency access
No Cast and Crew parking on areas streets.
No steps from trailers, trucks or motorhomes may be facing road
Traffic control must be done in accordance w/MUTCD
Traffic Officers Required

Equipment on Location

Type	Quantity
5 or 10 ton trucks	3
Cast/Crew vehicles	85
Cube Trucks	2
Generator	3
Honey Wagons	1
Motor Homes	6
Picture vehicles	5
Portable restrooms	1
Semi Trucks	5
Stakebed Trucks	6
Vans	6

Personnel on Location

Type	Quantity
Cast	5
Crew	80
Extras	12
LA County FSA assigned	1
Sheriff/CHP	2

Filming Activities Equipment on sidewalk, in curb lane & across street; Exterior establishing shots; Handheld equipment; Interior and exterior dialogue; Intermittent pedestrian control; Intermittent traffic control - 2 minutes standard; Wetdown;

Jurisdiction **Political:** Los Angeles County - Supervisor District 5 **Police:** Los Angeles County Sheriff **Fire:** Los Angeles County

Location Notes

Coordinator Note *COUNTY FIRE # 10-0615-11, FSA REQUIRED*

Coordinator Note *RIDER B RELEASES LOCATION*

NOT A PERMIT

FilmL.A., Inc.
1201 W. 5th Street, Suite T-800
Los Angeles, CA 90017
t: (213)977-8600 - f: (213)977-8601
www.filmla.com

Summary Information — Location

Permit Number	F00026922-B	**Location Manager**	Chris Baugh
Production Company	COLUMBIA PICTURES INDUSTRIES	Primary Phone	Mobile - 323-229-4199
Insured Company	COLUMBIA PICTURES INDUSTRIES	Secondary Phone	Office - 323-785-2259
Production Title	BAD TEACHER		

Parking

Base Camp
Location Type : Private Parking Lot
Street : 2184 Lake Ave.Elliot Middle School

Crew Parking
Location Type : Private Parking Lot
Street :

Posting "No Parking" signs S/S of Mendocino St, from Lake Ave-Norwic Pl (continuous)

Approximate Footage 301 - 600 **Log Number**

Date(s) 4/16/2010 to 4/18/2010 **Time(s)** 22:00 to 07:00

NOT A PERMIT

Permit #F00026922-B

FilmL.A., Inc.
1201 W. 5th Street, Suite T-800
Los Angeles, CA 90017
t: (213)977-8600 - f: (213)977-8601
www.filmla.com

Summary Information — Location

Permit Number	F00026922-B	**Location Manager**	Chris Baugh
Production Company	COLUMBIA PICTURES INDUSTRIES	Primary Phone	Mobile - 323-229-4199
Insured Company	COLUMBIA PICTURES INDUSTRIES	Secondary Phone	Office - 323-785-2259
Production Title	BAD TEACHER		

Location Address 1013 E Calaveras St, Altadena, CA, 91001

Location Names

Location Type Private Residence

Location Description

Film Dates 4/17/2010 - 4/17/2010 09:00 - 03:00

Open or Closed to the Public Closed

Generic Conditions
All travel lanes and bike lanes shall be closed per the WATCH manual.
All Vehicles must be parked legally.
Community Survey Required
Must Maintain 5' Clearance on Sidewalks/Walkways
Must maintain local/emergency access
No Cast and Crew parking on areas streets.
No steps from trailers, trucks or motorhomes may be facing road
Traffic control must be done in accordance w/MUTCD
Traffic Officers Required

Equipment on Location

Type	Quantity
5 or 10 ton trucks	4
Cast/Crew vehicles	100
Condors	2
Cube Trucks	2
Generator	2
Motor Homes	8
Picture vehicles	10
Scissor Lifts	2
Stakebed Trucks	6
Vans	8

Personnel on Location

Type	Quantity
Cast	5
Crew	80
LA County FSA assigned	1
Sheriff/CHP	2

Filming Activities Exterior Dialogue; Intermittent pedestrian control; Intermittent traffic control - 2 minutes standard; Balloon lights.;

Jurisdiction **Political:** Los Angeles County - Supervisor District 5 **Police:** Los Angeles County Sheriff **Fire:** Los Angeles County

Location Notes

Coordinator Note *RIDER B ADDS LOCATION & COLLECTS 1 ADDITIONAL DAY ROAD USE FEE*

Parking

Base Camp
Location Type : Private Parking Lot
Street : Elliott Middle School

Crew Parking
Location Type : Private Parking Lot
Street : Elliott Middle School

Posting "No Parking" signs N/S of Calaveras St 200' in front of 1013 Calaveras St

NOT A PERMIT

FilmL.A., Inc.
1201 W. 5th Street, Suite T-800
Los Angeles, CA 90017
t: (213)977-8600 - f: (213)977-8601
www.filmla.com

Summary Information — Location

Location 4 of 4

Permit Number	F00026922-B	**Location Manager**	Chris Baugh
Production Company	COLUMBIA PICTURES INDUSTRIES	Primary Phone	Mobile - 323-229-4199
Insured Company	COLUMBIA PICTURES INDUSTRIES	Secondary Phone	Office - 323-785-2259
Production Title	BAD TEACHER		

Approximate Footage 0 - 300 **Log Number**

Date(s) 4/17/2010 to 4/17/2010 **Time(s)** 09:00 to 01:00

NOT A PERMIT

Permit #F00026922-B

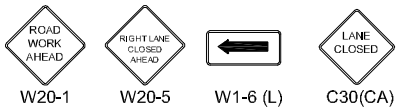

FLASHING ARROW SIGN (FAS)
28" TRAFFIC CONE
TYPE II BARRICADE WITH SIGN

TRAFFIC CONTROL FOR:
COLUMBIA PICTURES
"BAD TEACHER"

FILM L.A.:
AMY SOULE

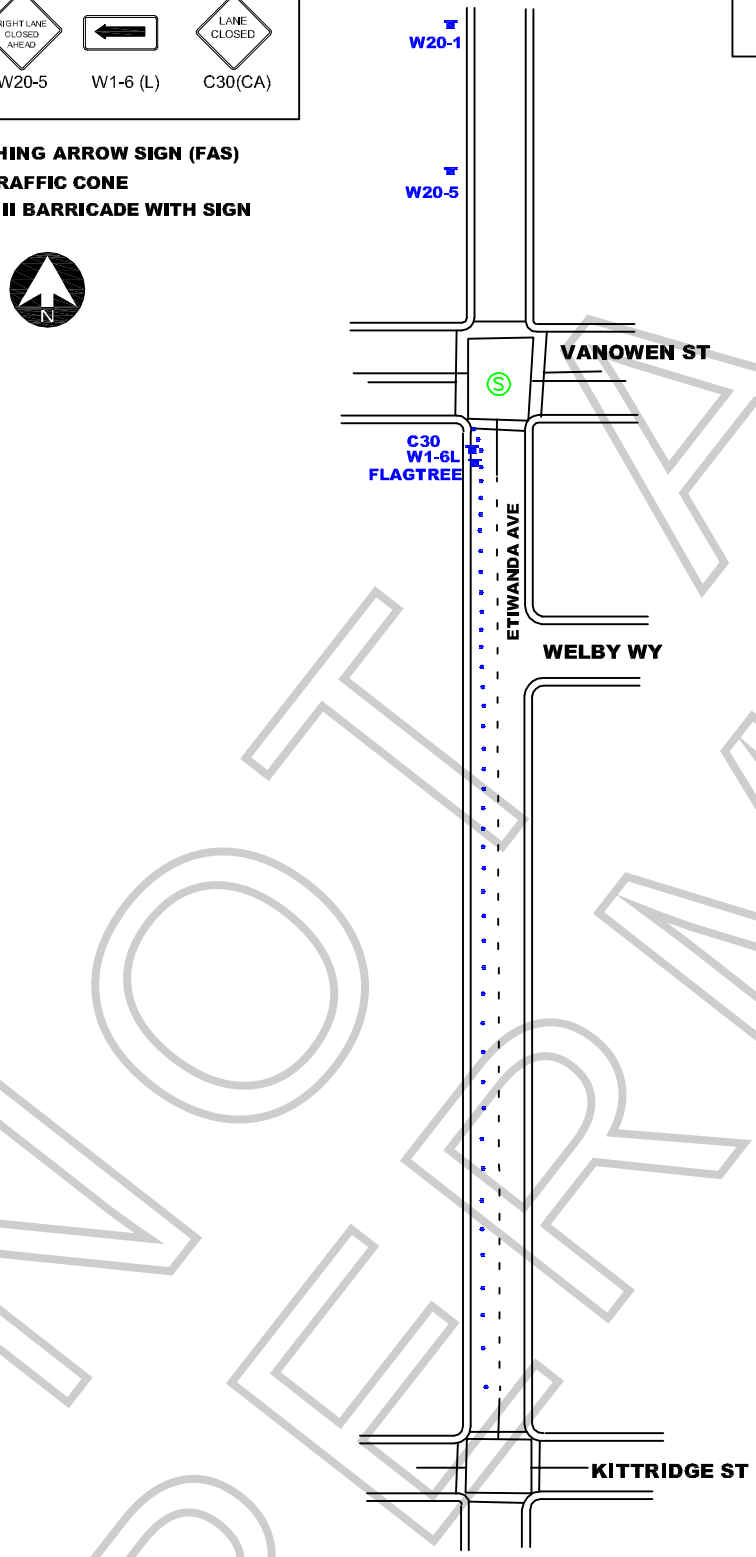

ALL TRAFFIC CONTROL WILL BE INSTALLED AND CONFORM TO THE MUTCD AND WATCH MINIMUM REQUIREMENTS

NOT A PERMIT

WORK ZONE TRAFFIC CONTROL PLAN GENERAL NOTES

1. DATE/TIME: 4-16-10 FROM 22:00 HOURS TO 4-18-10 10:00 HOURS.
2. ALL SIGNING, STRIPING, AND TRAFFIC CONTROL DEVICES SHALL CONFORM TO THE (CURRENT) STATE OF CALIFORNIA DEPARTMENT OF TRANSPORTATION (CALTRANS) STANDARD PLANS AND STANDARD SPECIFICATIONS, CALIFORNIA MUTCD, AND ANY ADDENDUMS THERETO, AND AS SHOWN ON THESE PLANS, SYMBOLS AND ABBREVIATIONS USED ARE SHOWN ON CALTRANS STANDARD PLANS A10A&B, A20A-D, AND A24A-E.
3. THERE WILL BE NO INTERFERENCE WITH TRAFFIC SIGNALS OR CROSSWALKS.
4. CONES WILL BE 28" MINIMUM HEIGHT AND HAVE REFLECTORIZED SLEEVES FOR NIGHT WORK.
5. POLICE WILL DIRECT TRAFFIC IF NECESSARY.

JCL BARRICADE COMPANY.
2334 E. EIGHTH ST., CA 90021
Ph: (213) 622-9775
Fax: (213) 622-9790
CA Lic # 805357
TRAFFIC PLAN DRAWN BY:
ISMAEL RODRIGUEZ

PROJECT LOCATION:
ETIWANDA AVE
FROM VANOWEN ST TO KITTRIDGE ST
CITY OF LOS ANGELES, CA

LOCATION CONTACT:
MIKE BETZ
OFFICE# 323.785.2259

REV#	DATE	REVISION DESCRIPTION

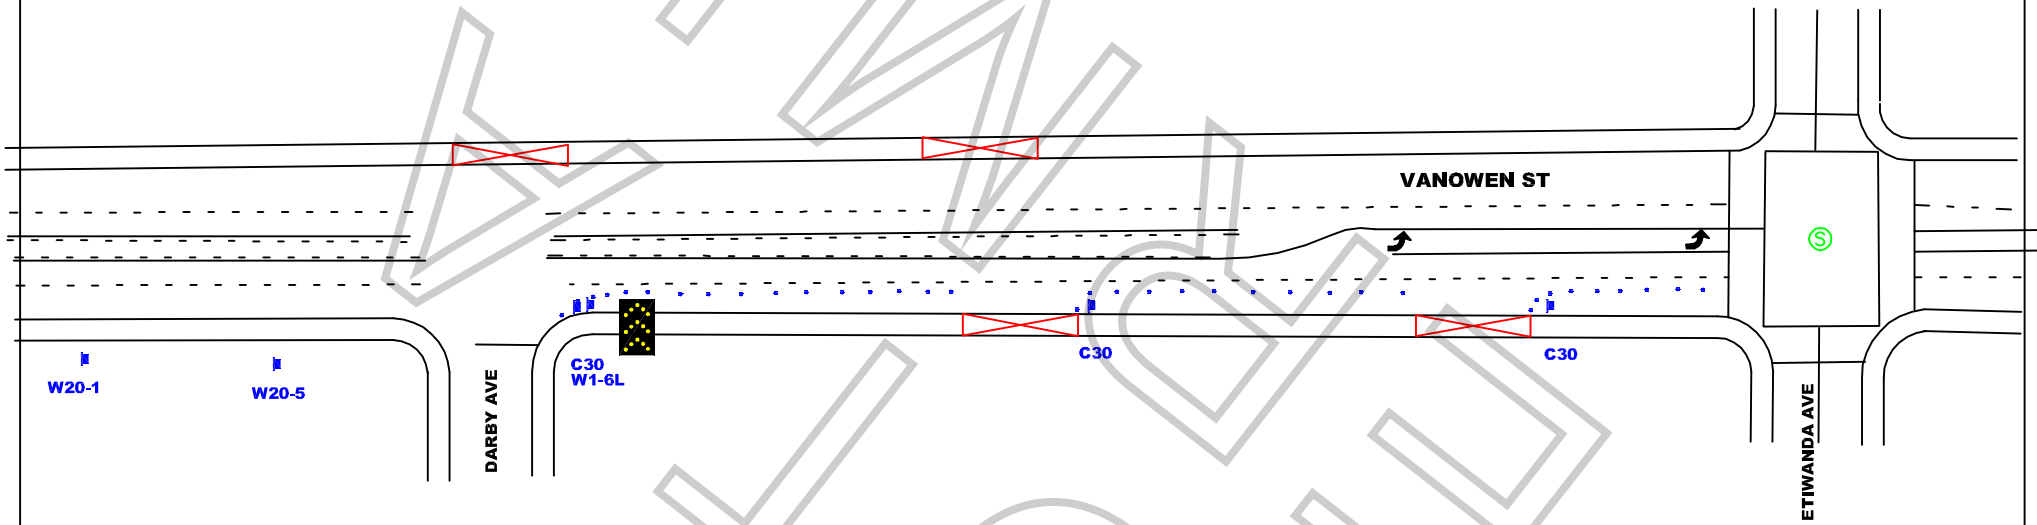

FILM L.A.:
AMY SOULE

COLUMBIA PICTURES
"BAD TEACHER"

WORK ZONE TRAFFIC CONTROL PLAN GENERAL NOTES

ALL TRAFFIC CONTROL WILL BE INSTALLED AND CONFORM TO THE MUTCD AND WATCH MINIMUM REQUIREMENTS

1. DATE/TIME: 4-16-10 FROM 22:00 HOURS TO 4-18-10 10:00 HOURS.
2. ALL SIGNING, STRIPING, AND TRAFFIC CONTROL DEVICES SHALL CONFORM TO THE (CURRENT) STATE OF CALIFORNIA DEPARTMENT OF TRANSPORTATION (CALTRANS) STANDARD PLANS AND STANDARD SPECIFICATIONS, CALIFORNIA MUTCD, AND ANY ADDENDUMS THERETO, AND AS SHOWN ON THESE PLANS, SYMBOLS AND ABBREVIATIONS USED ARE SHOWN ON CALTRANS STANDARD PLANS A10A&B, A20A-D, AND A24A-E.
3. THERE WILL BE NO INTERFERENCE WITH TRAFFIC SIGNALS OR CROSSWALKS.
4. CONES WILL BE 28" MINIMUM HEIGHT AND HAVE REFLECTORIZED SLEEVES FOR NIGHT WORK.
5. POLICE WILL DIRECT TRAFFIC IF NECESSARY.

JCL BARRIDADE COMPANY,
2334 E. EIGHTH ST., CA 90021
Ph: (213) 622-9775 * Fax: (213) 622-9790
CA Lic # 805357
TRAFFIC PLAN DRAWN BY:
ISMAEL RODRIGUEZ
Traffic control plan is drawn per MUTCD & 2006 Work Area Traffic Control Handbook

TRAFFIC CONTROL FOR:
COLUMBIA PICTURES
"BAD TEACHER"

PROJECT LOCATION:
VANOWEN ST
DARBY AVE & ETIWANDA AVE
CITY OF LOS ANGELES, CA

MIKE BETZ
OFFICE# 323.785.2259

Project	Sheet
Date	
Scale: N.T.S.	

Permit #E00026922-B

FINAL

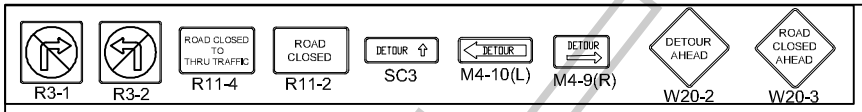

FLASHING ARROW SIGN (FAS)

28" TRAFFIC CONE

TYPE II BARRICADE WITH SIGN

FILM L.A.:
AMY SOULE

ALL TRAFFIC CONTROL WILL BE INSTALLED AND CONFORM TO THE MUTCD AND WATCH MINIMUM REQUIREMENTS

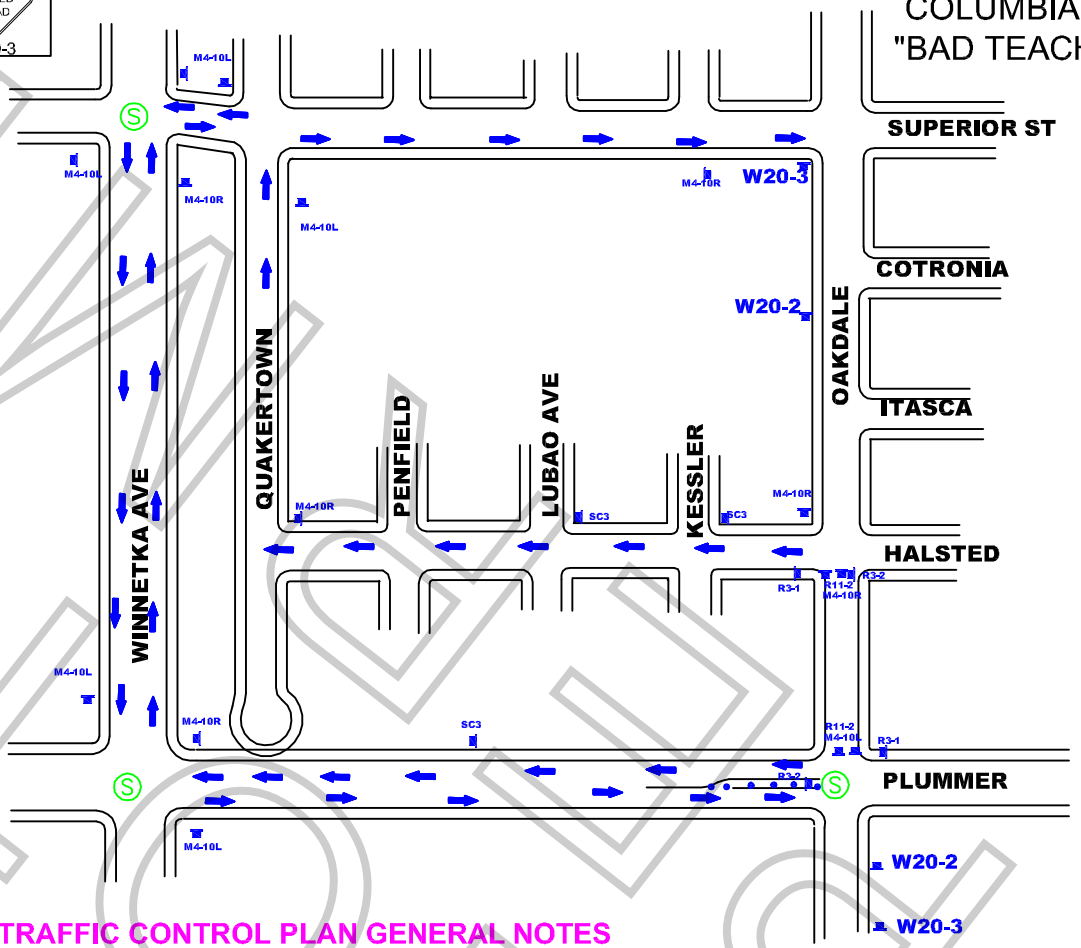

WORK ZONE TRAFFIC CONTROL PLAN GENERAL NOTES

1. **DATE/TIME: 4-19-10 FROM 07:00 HOURS TO 22:00 HOURS.**
2. ALL SIGNING, STRIPING, AND TRAFFIC CONTROL DEVICES SHALL CONFORM TO THE (CURRENT) STATE OF CALIFORNIA DEPARTMENT OF TRANSPORTATION (CALTRANS) STANDARD PLANS AND STANDARD SPECIFICATIONS, CALIFORNIA MUTCD, AND ANY ADDENDUMS THERETO, AND AS SHOWN ON THESE PLANS, SYMBOLS AND ABBREVIATIONS USED ARE SHOWN ON CALTRANS STANDARD PLANS A10A&B, A20A-D, AND A24A-E.
3. THERE WILL BE NO INTERFERENCE WITH TRAFFIC SIGNALS OR CROSSWALKS.
4. CONES WILL BE 28" MINIMUM HEIGHT AND HAVE REFLECTORIZED SLEEVES FOR NIGHT WORK.
5. POLICE WILL DIRECT TRAFFIC IF NECESSARY.

UCL BARRICADE COMPANY.
2334 E. EIGHTH ST., CA 90021
Ph: (213) 622-9775 * Fax: (213) 622-9790
CA Lic # 805357
TRAFFIC PLAN DRAWN BY:
ISMAEL RODRIGUEZ
Traffic control plan is drawn per MUTCD & 2006 Work Area Traffic Control Handbook

TRAFFIC CONTROL FOR:	PROJECT LOCATION:	LOCATION CONTACT:
COLUMBIA PIC "BAD TEACHER"	OAKDALE FROM PLUMMER TO HALSTED CITY OF LOS ANGELES, CA	MIKE BETZ OFFICE # 323.785.2259

REV#	DATE	REVISION DESCRIPTION

Permit #E0026922-B